

CORE5
INDUSTRIAL PARTNERS

121 Towne Square Drive
Suite 202
Hershey, PA 17033

Steelton Terminal Project
Meeting 8/26/2026

- Debris cleanup - Ongoing – ongoing throughout project
- Bulk cut to fill basin 8
- Pipe material deliveries
- Topsoil Import
- Continue installing storm water pipe and structures on the south side of the job site.
- Continue working on the loop road on the south side of the project
- Survey of the S 5th street property will be carried out on 09/03/26. I notified the property owner.
- Keep cleaning up and hauling away railroad ties off the property.
- Topsoil and seeding being done in Basin 8
- Excavation being done is basin 6 and 7
- COMMENTS

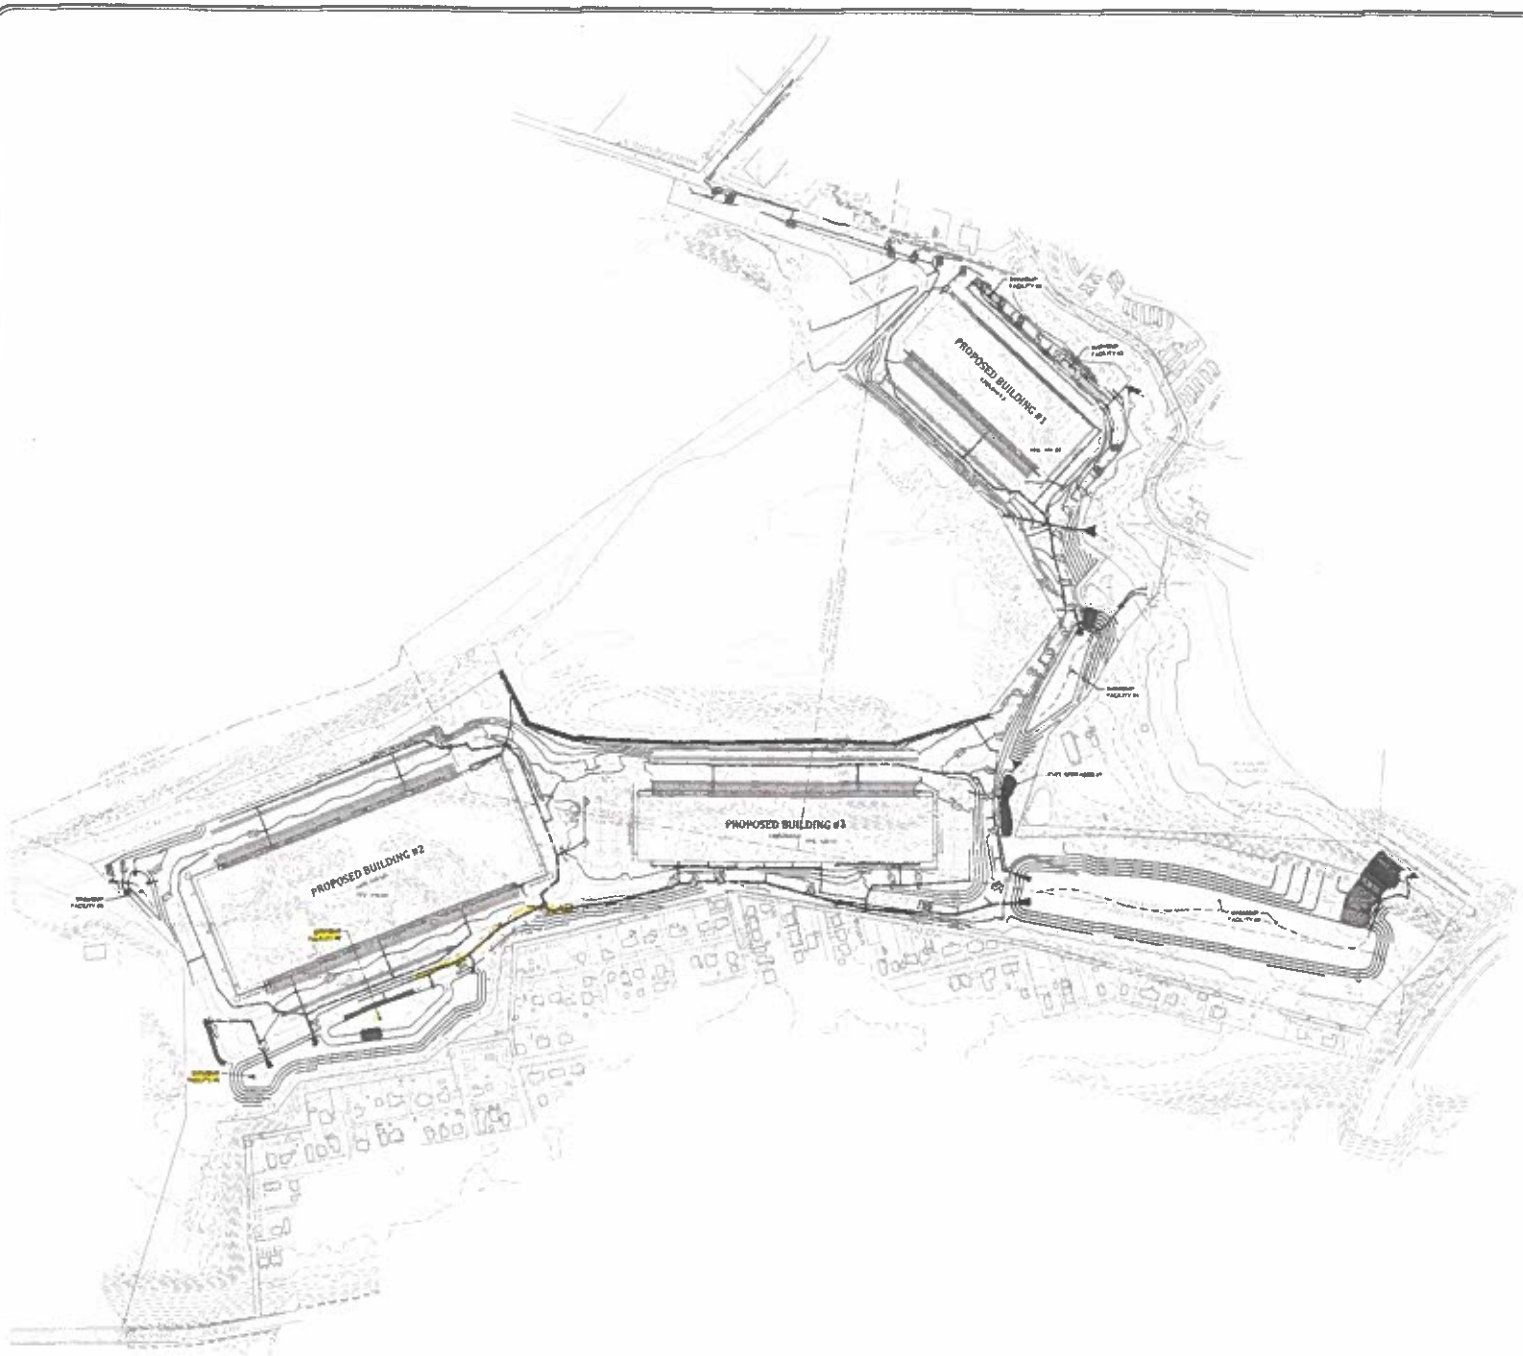

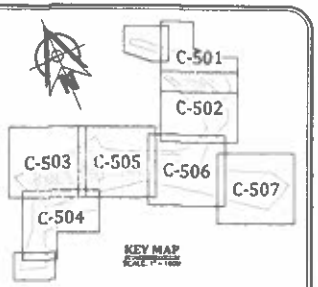

KEY MAP
SCALE: 1" = 1000'

LEGEND

GRAPHIC SCALE

LANDWORKS
CIVIL DESIGN, LLC
land development consultants

OVERALL GRADING & DRAINAGE PLAN
FOR
STEELTON TERMINAL
FOR
CORES AT STEELTON, LLC

PROJECT NO.
23-0177-001
DATE
SCALE
1" = 200'
SHEET
C-500